


GOSSETT & CO

300 Laurel Valley Road

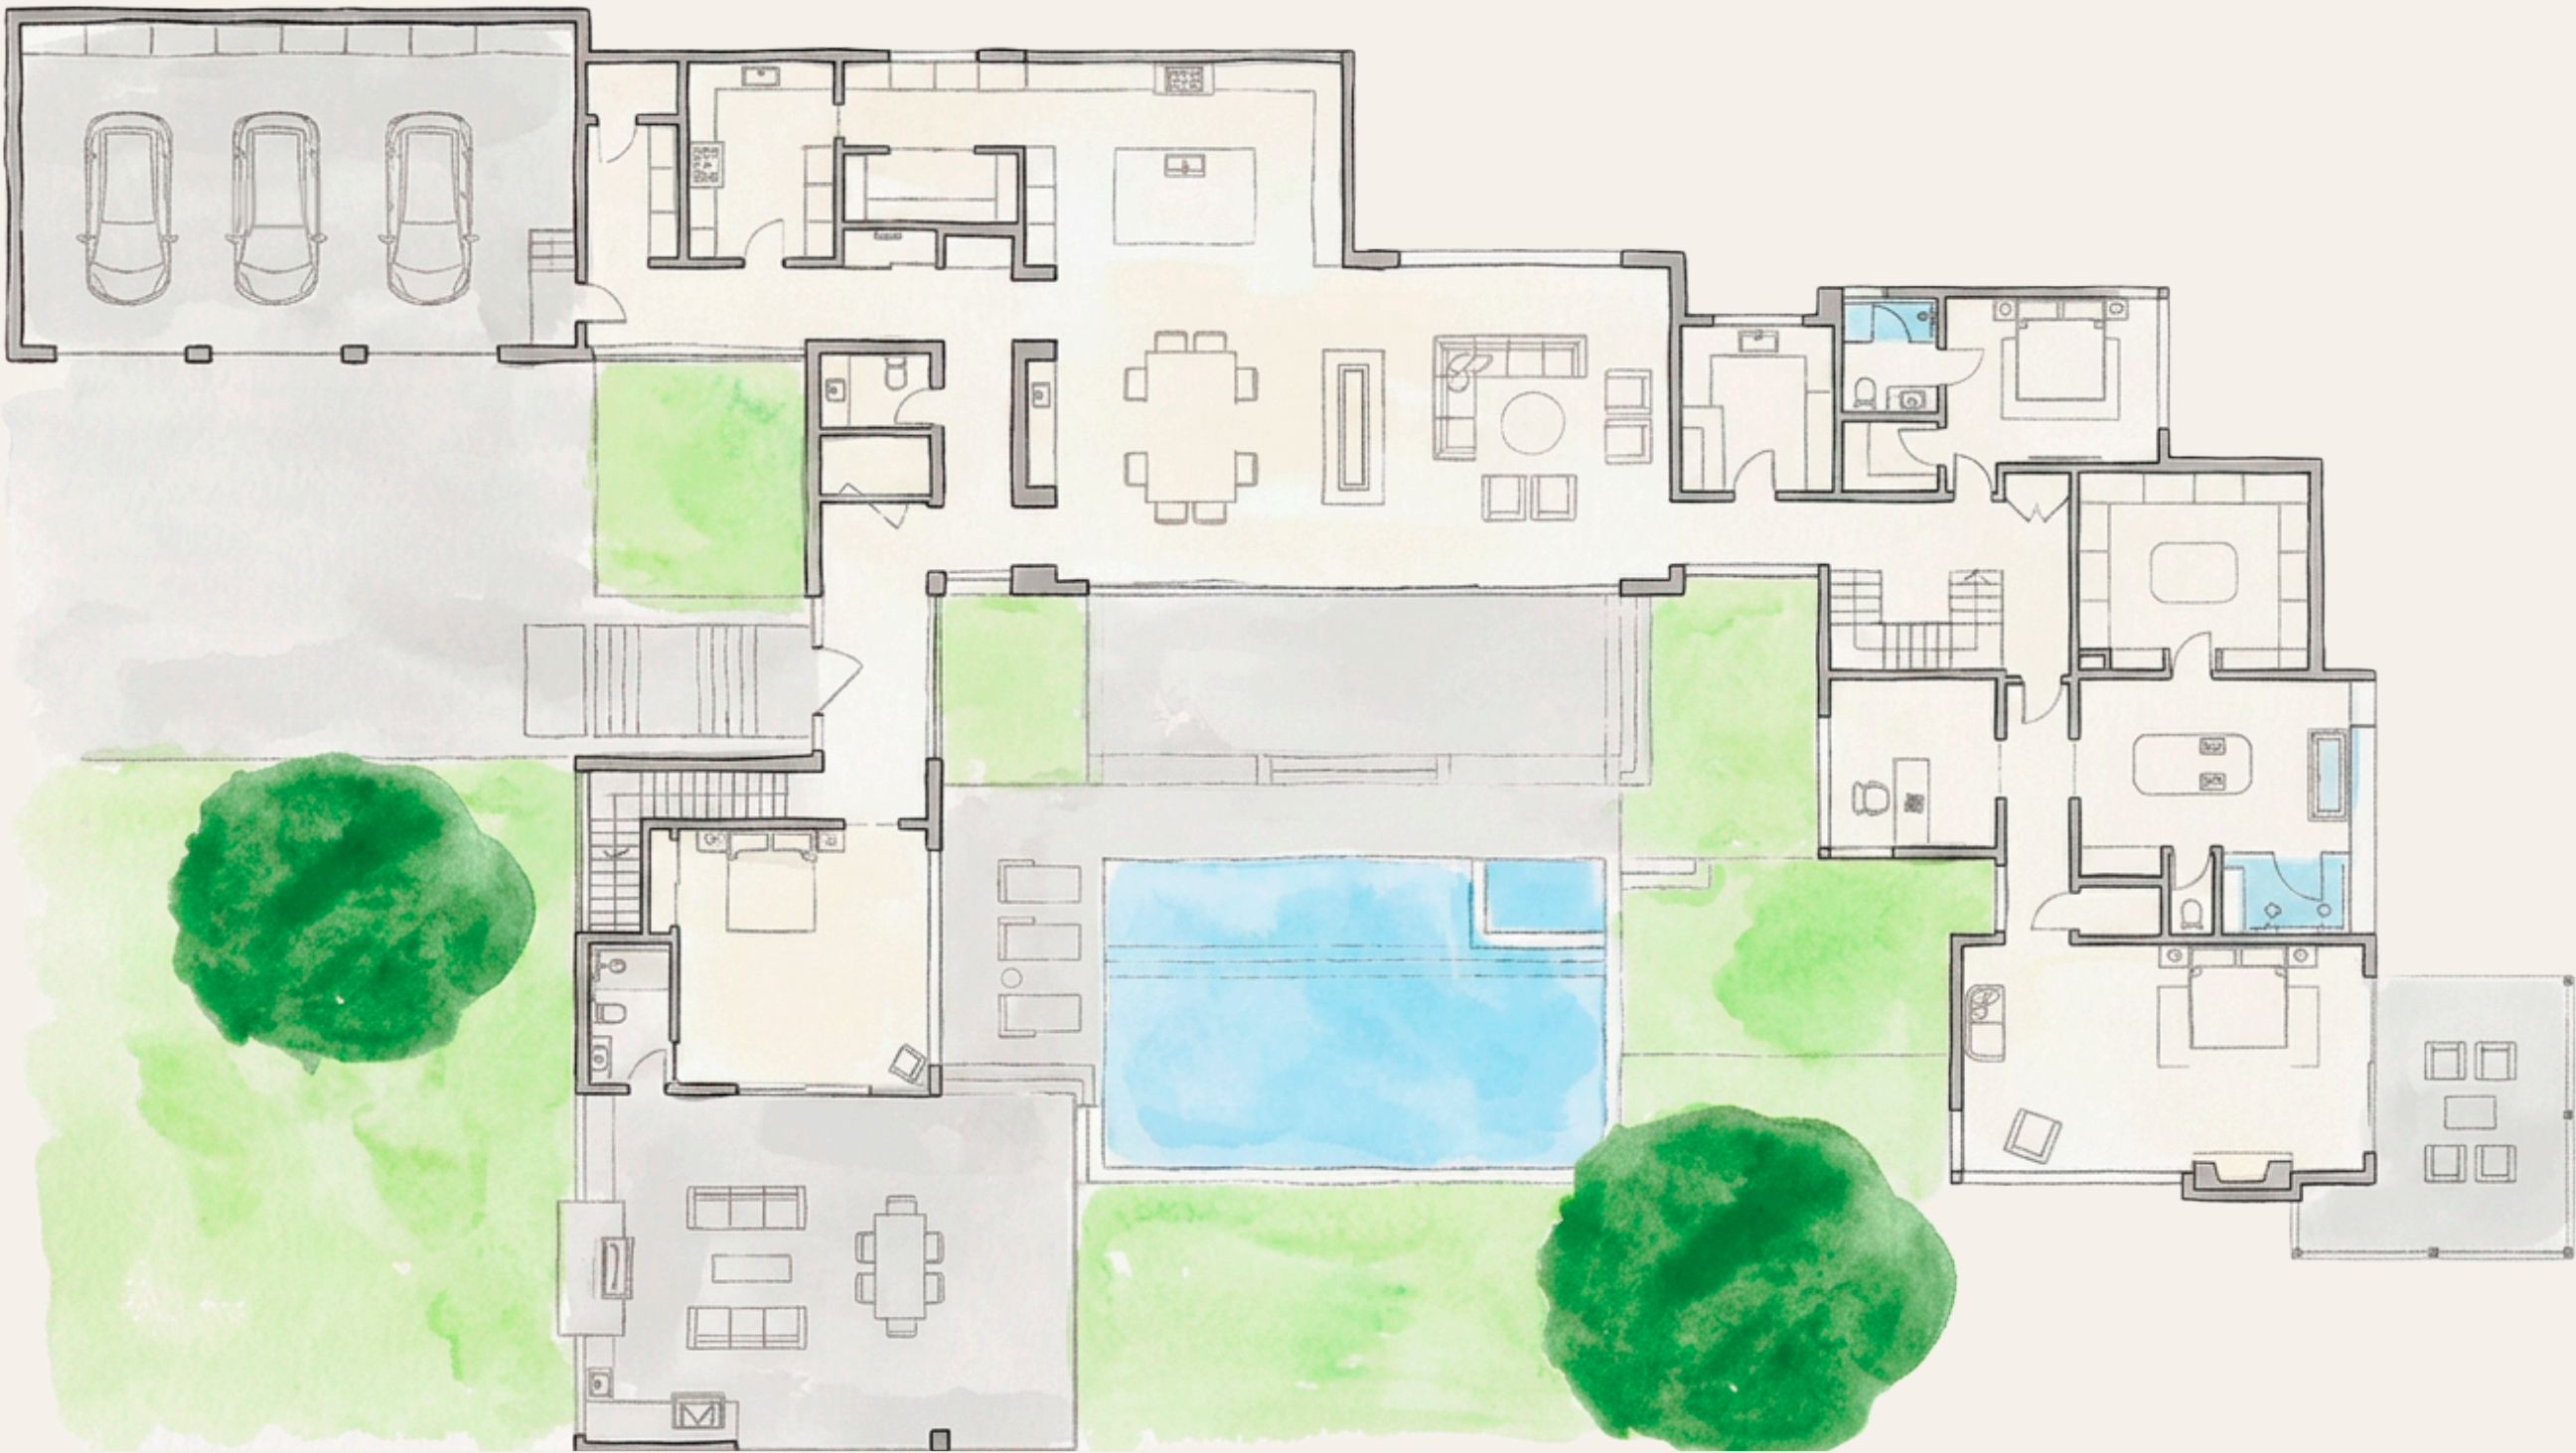

Main Level

*This artistic floor plan is for illustrative purposes only, not to scale, and subject to change.*

GOSSETT & CO

300 Laurel Valley



Second Level

*This artistic floor plan is for illustrative purposes only, not to scale, and subject to change.*

GOSSETT & CO

300 Laurel Valley



Lower Level

*This artistic floor plan is for illustrative purposes only, not to scale, and subject to change.*