

GOSSETT & CO
2611 Woodmont Avenue

Woodmont Avenue



Main Level

This artistic floor plan is for illustrative purposes only, not to scale, and subject to change.

GOSSETT & CO
2611 Woodmont Avenue

Woodmont Avenue




Second Level

This artistic floor plan is for illustrative purposes only, not to scale, and subject to change.

GOSSETT & CO
2611 Woodmont Avenue

Woodmont Avenue

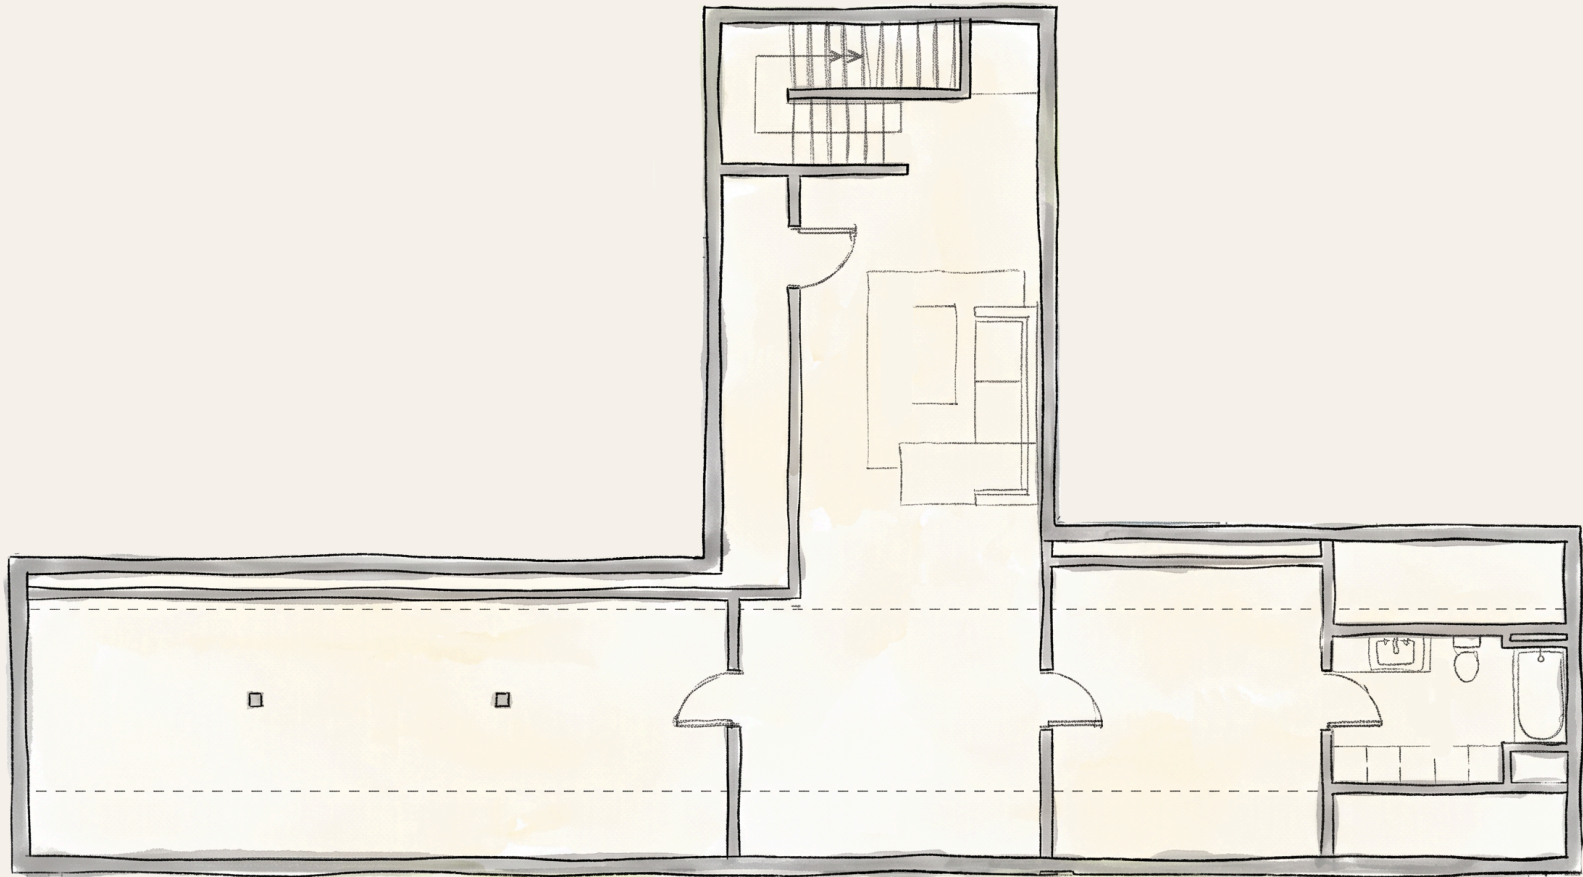

Third Level

This artistic floor plan is for illustrative purposes only, not to scale, and subject to change.