


GOSSETT & CO
402 Almarion Drive

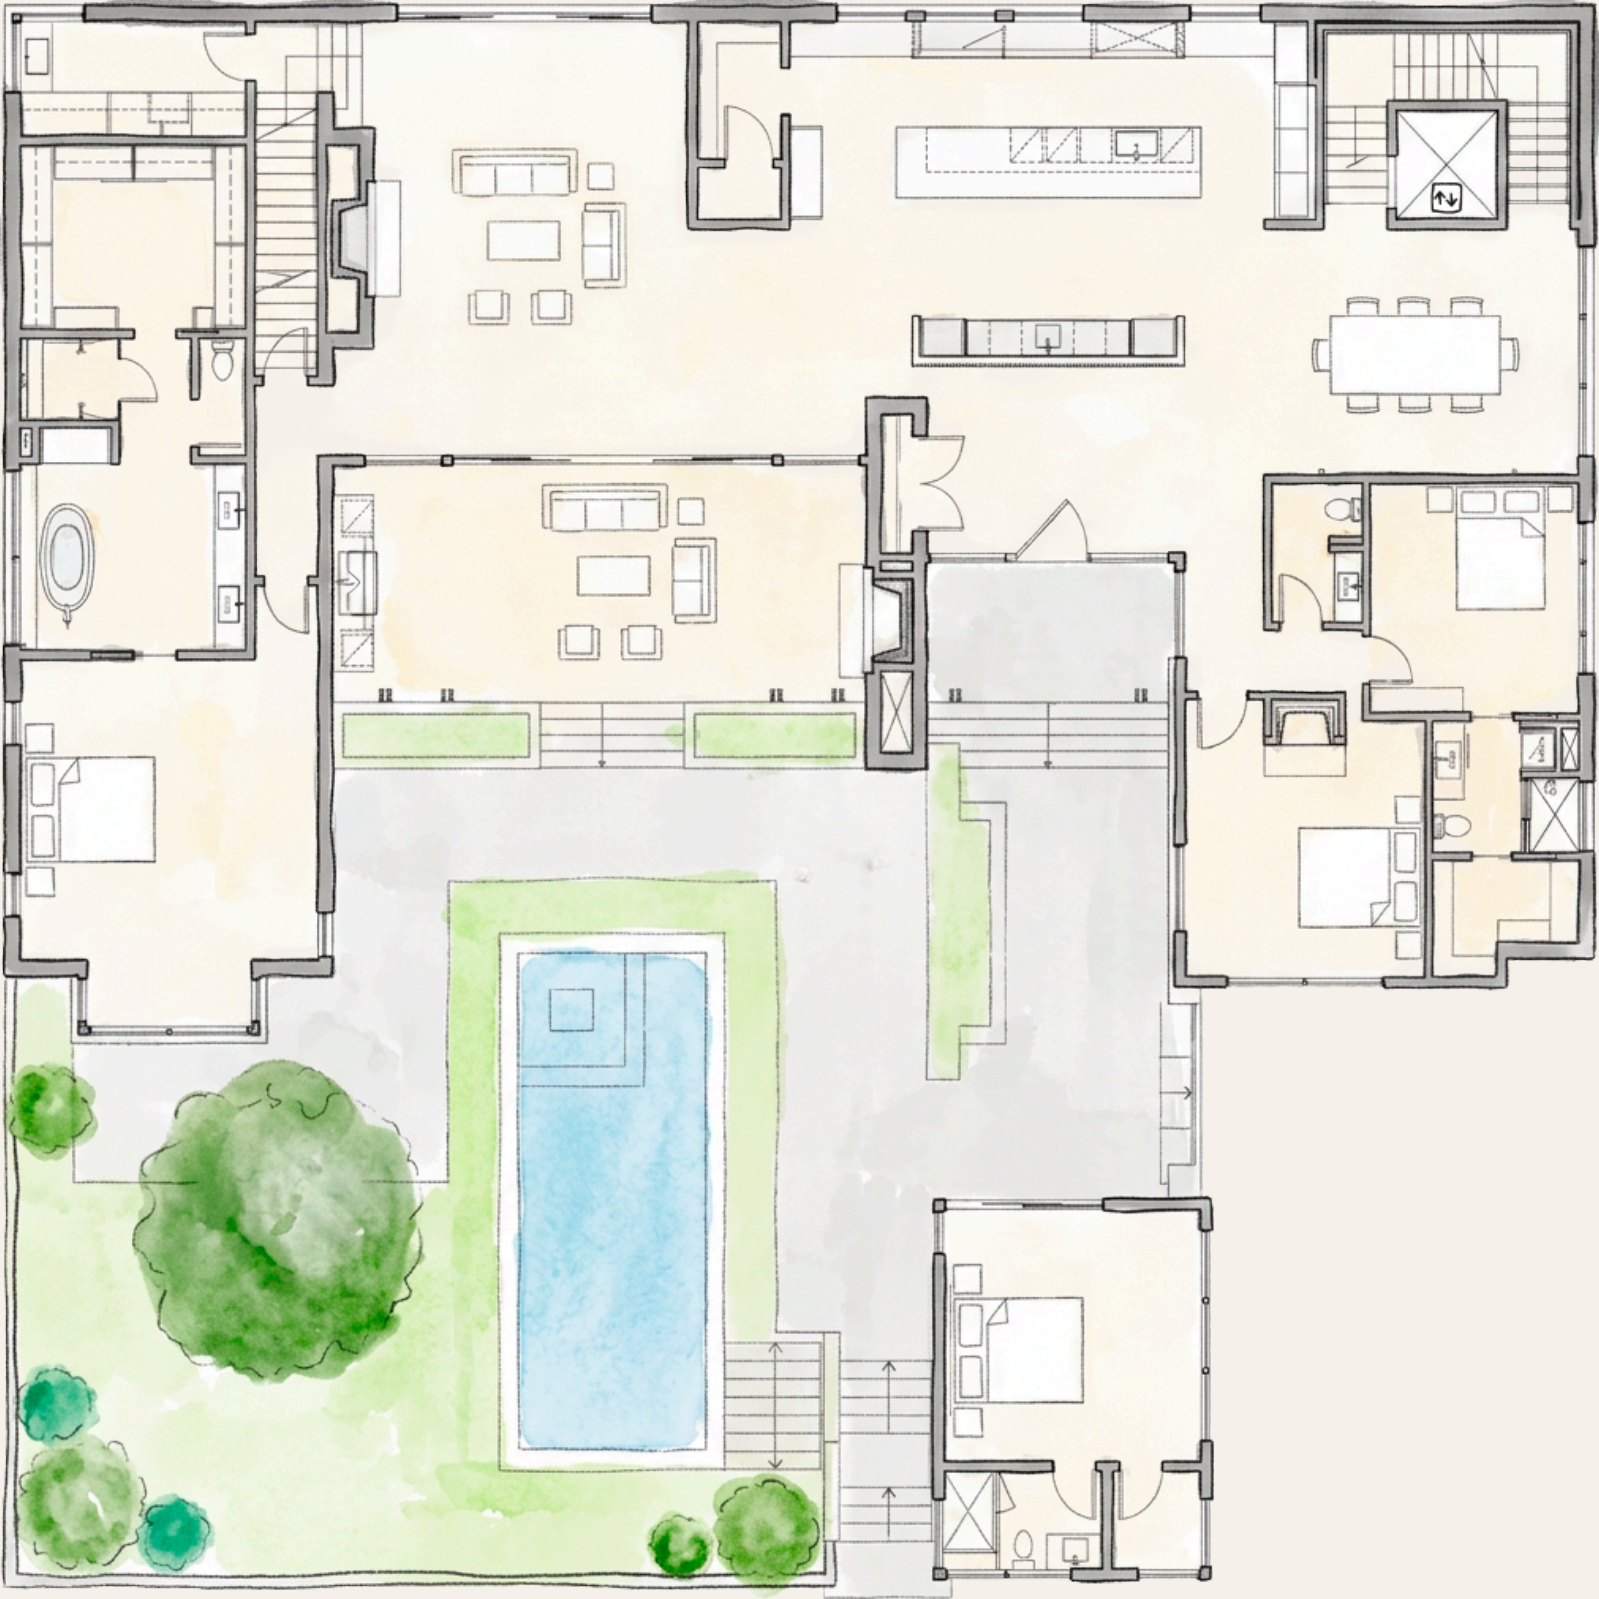

Main Level

This artistic floor plan is for illustrative purposes only, not to scale, and subject to change.


GOSSETT & CO
402 Almarion Drive



Second Level

This artistic floor plan is for illustrative purposes only, not to scale, and subject to change.

GOSSETT & CO
402 Almarion Drive

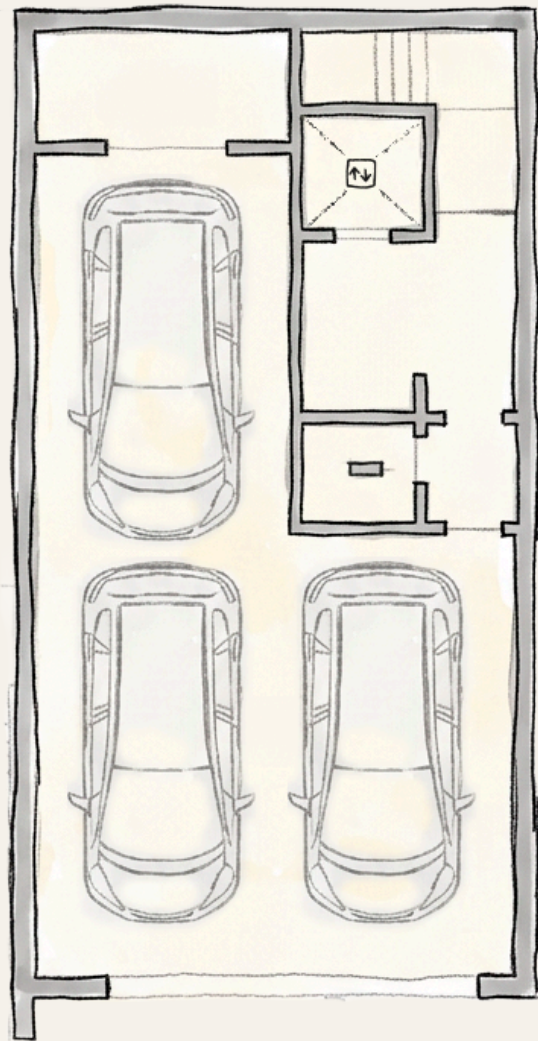

Lower Level

This artistic floor plan is for illustrative purposes only, not to scale, and subject to change.